TB_PROD Front Panel and Handle Insert Drawing

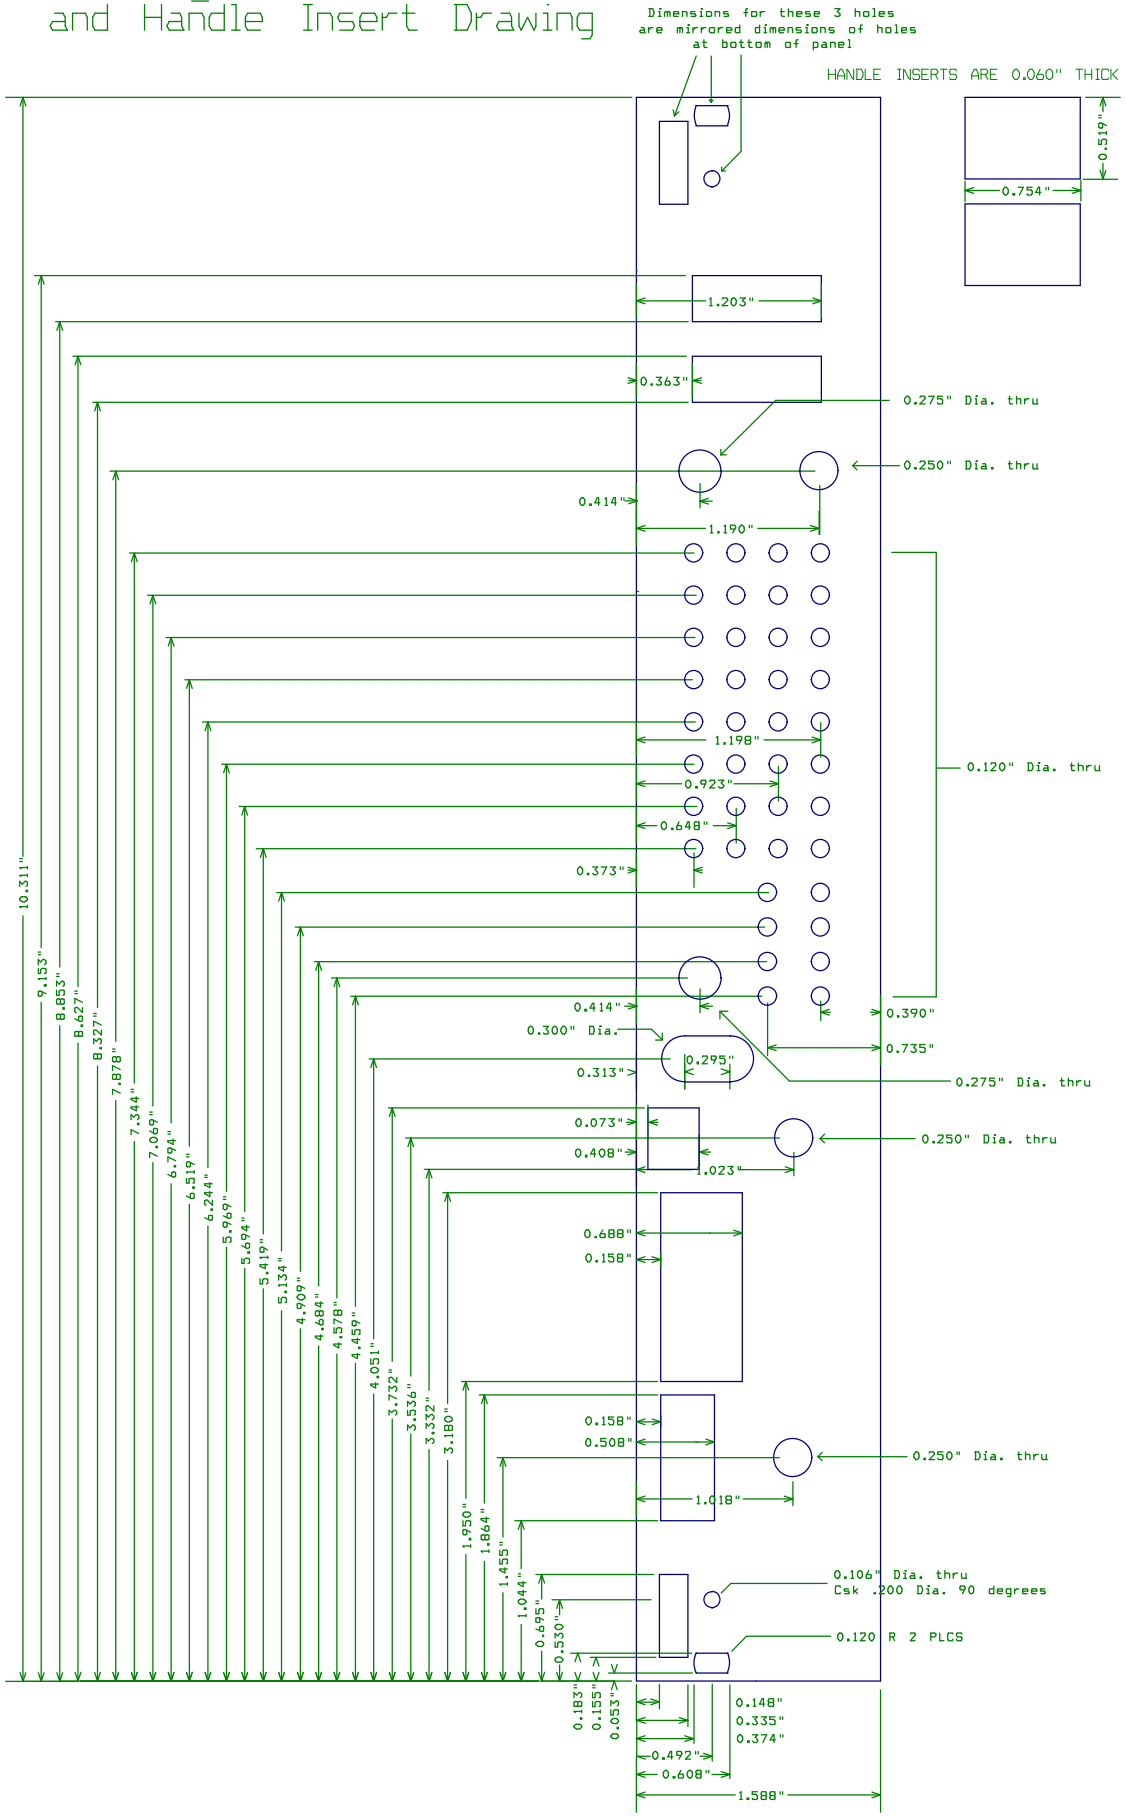

FRONT PANEL THICKNESS IS 0.096"

ALL HOLES 0.120" +0.005"/-0.000"

PLEASE DEBURR ALL EDGES

TOLERANCES FOR MEASUREMENTS ARE +/- 0.005"

ANY QUESTIONS, PLEASE CALL

NEAL WILCER 630-840-2749